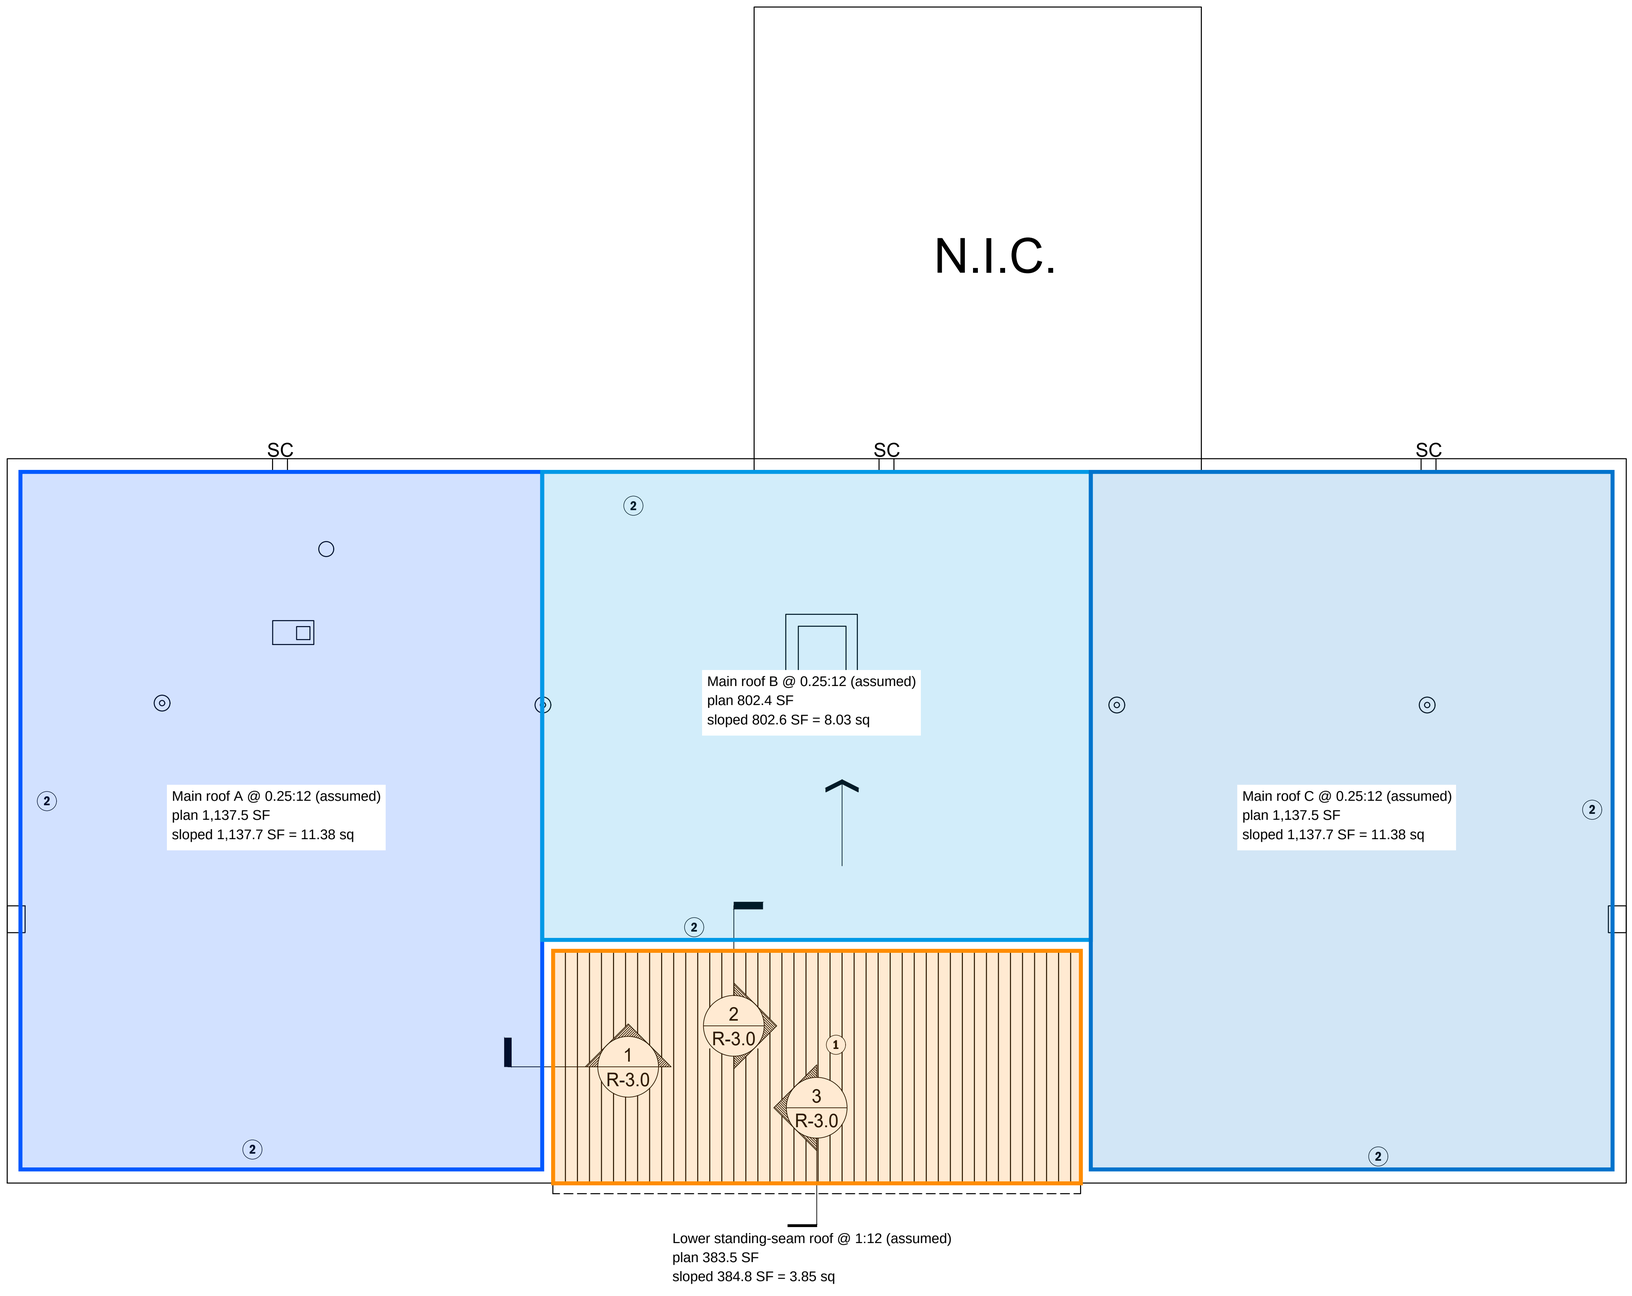


ROOF PLAN LEGEND

- A — ROOF SECTION IDENTIFICATION
- N.I.C. — NOT IN CONTRACT
- SLOPE — DIRECTION OF SLOPE
- CD — CONDENSATE DRAIN LINE
- E — CONDUIT LINE
- TAPER RIDGE, HIP, VALLEY
- RTU — ROOFTOP A/C UNIT
- RECOVER ROOF 1-WAY VENT
- PLUMBING VENT
- SL — SKYLIGHT
- PIPE PENETRATION CURB W/SHEET METAL ENCL.
- DOWNSPOUT & GUTTER
- COLLECTOR HEAD
- DUCT PENETRATION THROUGH ROOF
- GUTTER
- DOWNSPOUT
- EXHAUST FAN ON CURB
- SPLASH BLOCK / SHEET METAL SPLASH PAN
- DUCT PENETRATION THROUGH ROOF

KEYED NOTES

1. METAL OVER METAL RECOVER
2. REPLACE ALL PERIMETER SEALANTS

Drawings: Leon County TX (public bid)

1 *ROOF PLAN ANNEX 1*
SCALE: 1/4"=1'-0"

Coloured = measured roof planes; totals in the Excel.

Source: Leon County TX 2025 Roof Improvements CD set (public).


SAMPLE TAKEOFF - Dooza. Not an accuracy claim.

PLAN NOTE 1

TYPICAL ROOF PENETRATIONS ARE SHOWN AS REFERENCED IN THE DRAWINGS BY SECTION CUTS. IT IS INTENDED THAT CONDITIONS SIMILAR TO THOSE SHOWN IN DETAIL ARE TO BE TREATED IN A SIMILAR MANNER.

PLAN NOTE 2

LOCATION AND QUANTITY OF ROOF OBJECTS, PENETRATIONS AND EQUIPMENT ARE FOR REFERENCE ONLY. CONTRACTOR IS RESPONSIBLE FOR FIELD VERIFYING QUANTITIES & LOCATIONS PRIOR TO BIDDING.

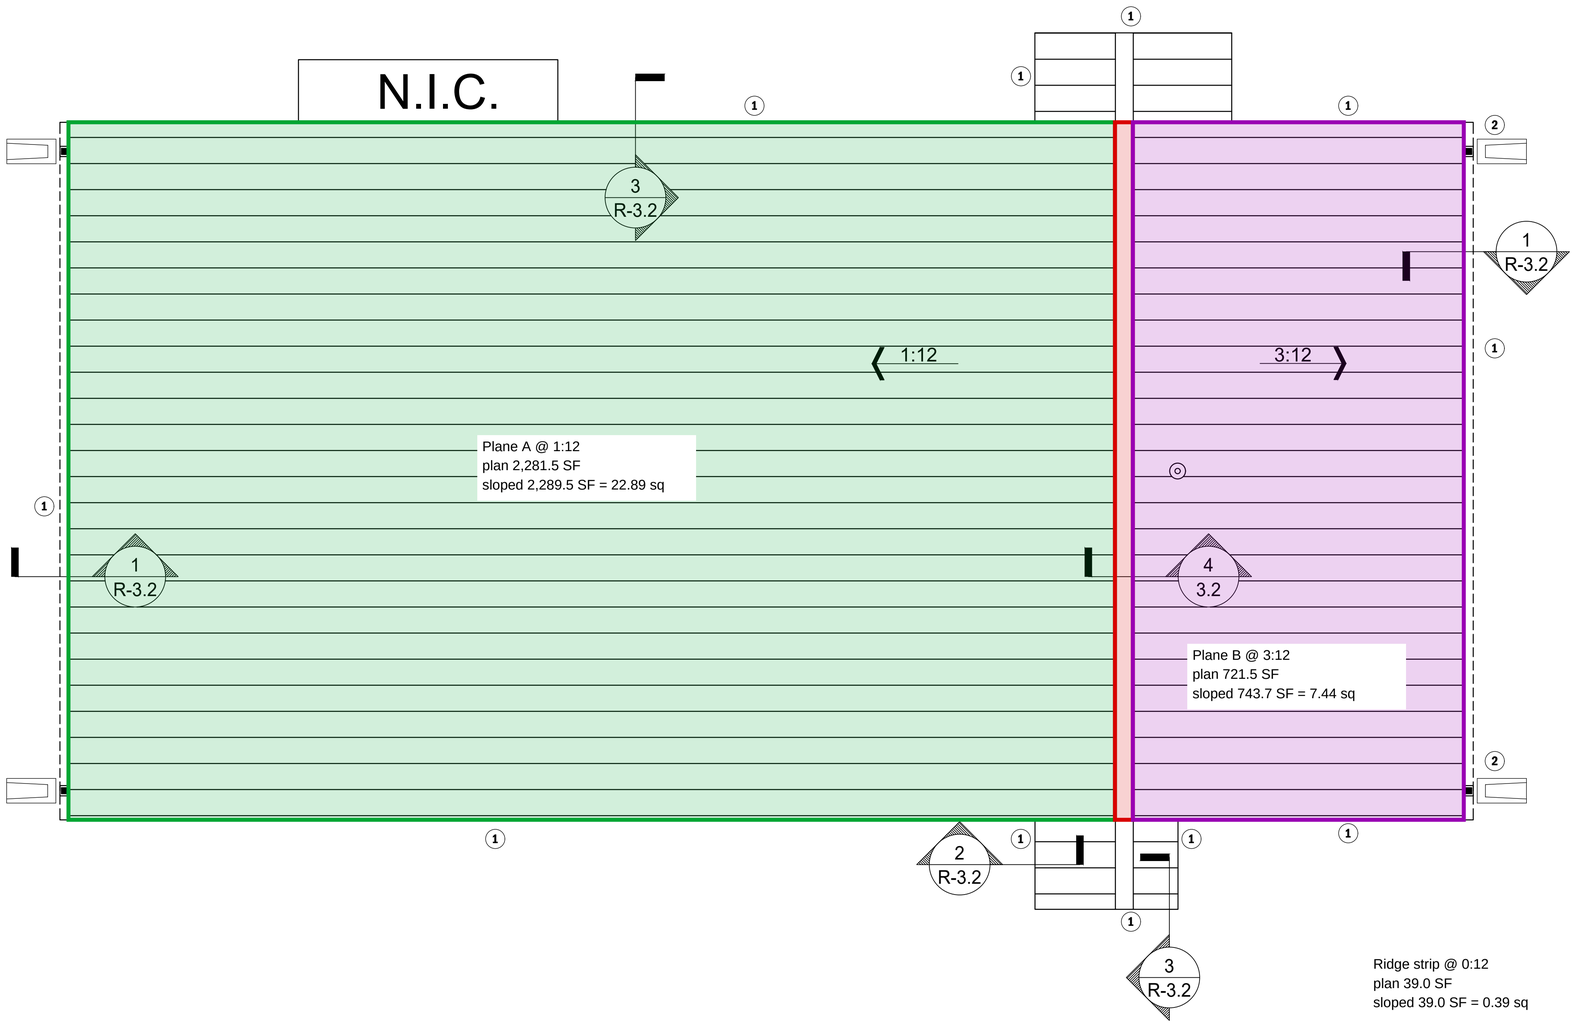

ROOF PLAN LEGEND

- A — ROOF SECTION IDENTIFICATION
- N.I.C. — NOT IN CONTRACT
- SLOPE — DIRECTION OF SLOPE
- CD — CONDENSATE DRAIN LINE
- E — CONDUIT LINE
- TAPER RIDGE, HIP, VALLEY
- RTU — ROOFTOP A/C UNIT
- RECOVER ROOF 1-WAY VENT
- PLUMBING VENT
- SL — SKYLIGHT
- PIPE PENETRATION CURB W/SHEET METAL ENCL.
- DOWNSPOUT & GUTTER
- COLLECTOR HEAD
- DUCT PENETRATION THROUGH ROOF
- GUTTER
- DOWNSPOUT
- EXHAUST FAN ON CURB
- SPLASH BLOCK / SHEET METAL SPLASH PAN
- DUCT PENETRATION THROUGH ROOF

KEYED NOTES

(1) EXISTING WALL PANELS SCOPE OF WORK LIMITED TO REPLACING ALL TOP CLOSURES.

Drawings: Leon County TX (public bid)

Ridge strip @ 0:12
plan 39.0 SF
sloped 39.0 SF = 0.39 sq

Coloured = measured roof planes; totals in the Excel.

Source: Leon County TX 2025 Roof Improvements CD set (public).

SAMPLE TAKEOFF - Dooza. Not an accuracy claim.

1 *ROOF PLAN PROBATION*
SCALE: 1/4"=1'-0"

PLAN NOTE 1

TYPICAL ROOF PENETRATIONS ARE SHOWN AS REFERENCED IN THE DRAWINGS BY SECTION CUTS. IT IS INTENDED THAT CONDITIONS SIMILAR TO THOSE SHOWN IN DETAIL ARE TO BE TREATED IN A SIMILAR MANNER.

PLAN NOTE 2

LOCATION AND QUANTITY OF ROOF OBJECTS, PENETRATIONS AND EQUIPMENT ARE FOR REFERENCE ONLY. CONTRACTOR IS RESPONSIBLE FOR FIELD VERIFYING QUANTITIES & LOCATIONS PRIOR TO BIDDING.